I-494: HWY 169 TO AIRPORT – PROJECT 1

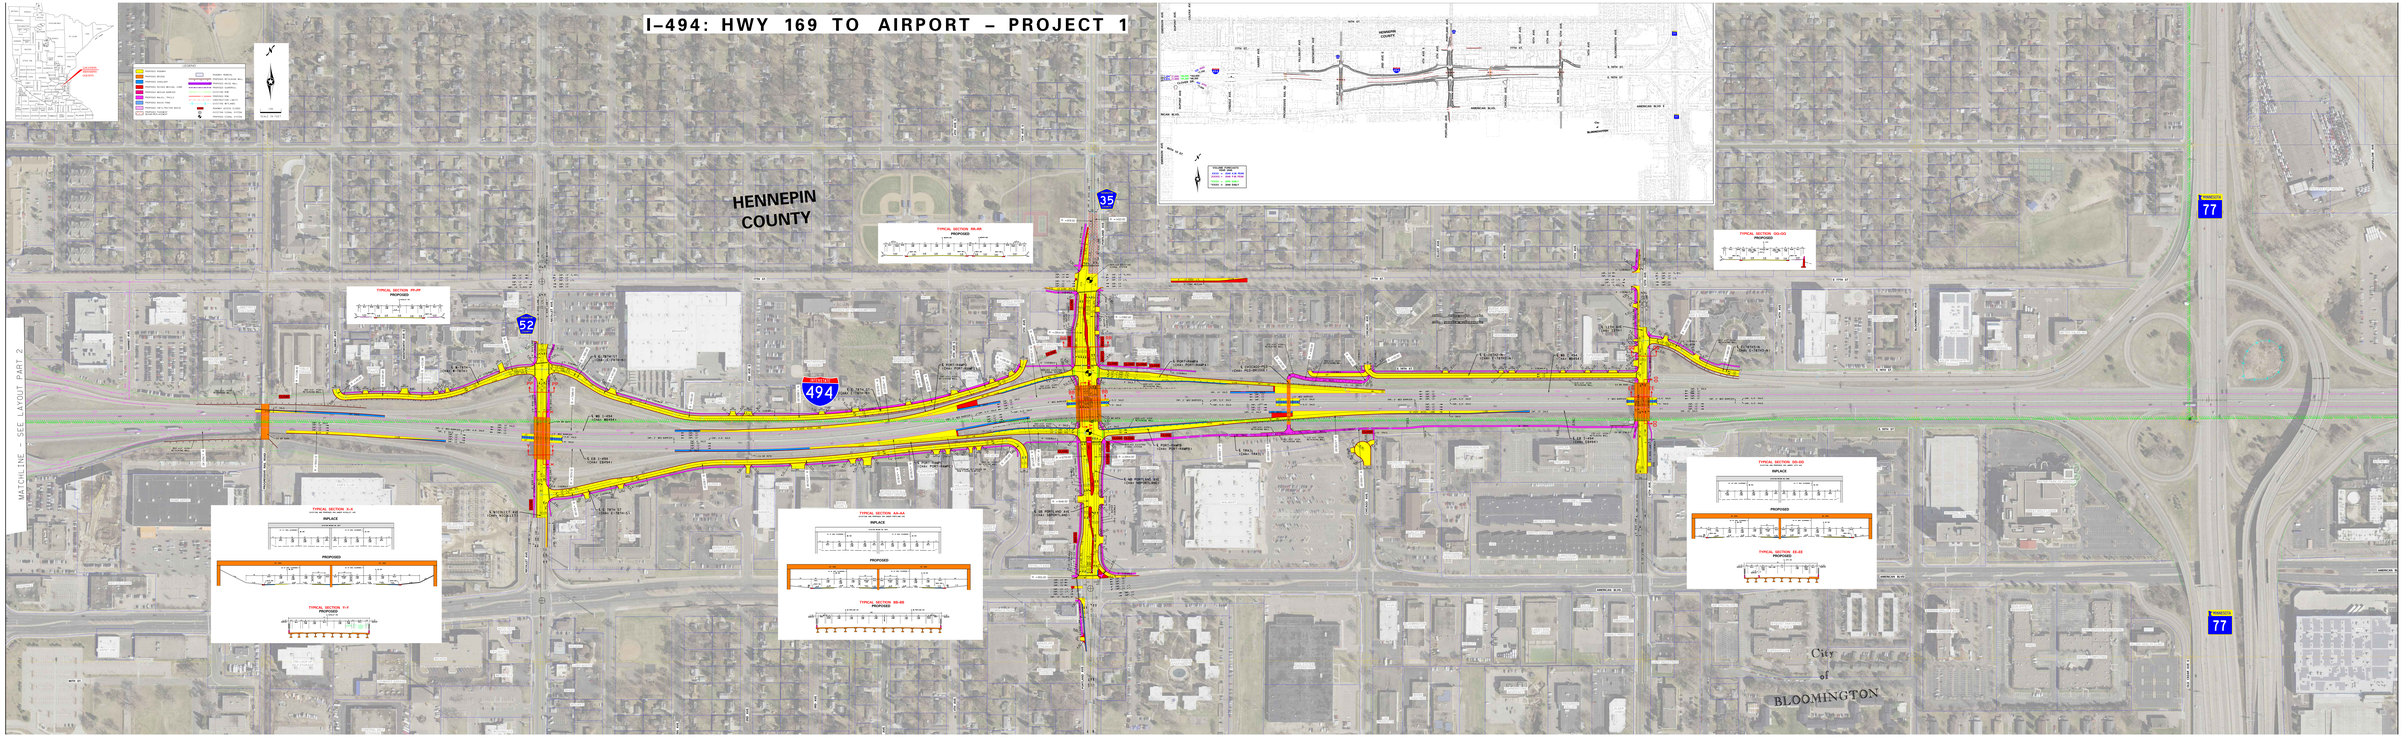
HENNEPIN COUNTY
City of BLOOMINGTON
494
52
35
77
MATCHLINE – SEE LAYOUT PART 2
TYPICAL SECTION 20-20
TYPICAL SECTION 55-55
TYPICAL SECTION 55-55
TYPICAL SECTION 20-20
TYPICAL SECTION 55-55
TYPICAL SECTION 20-20
TYPICAL SECTION 55-55