LAYOUT HISTORY

[illegible]

LOCATION MAP

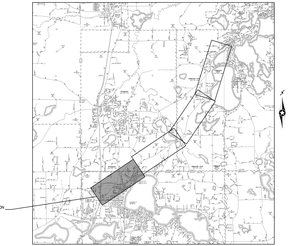

TYPICAL SECTIONS

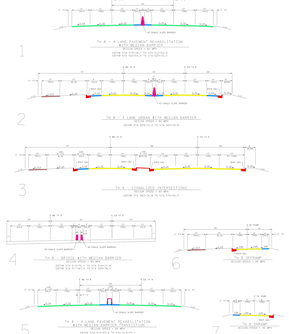

Project No. LAYOUT No. 2C
Project Date: 2/12/2020 Sheet Date: 2/12/2020
Project Number: SP 0503-03-02 Sheet Number: Sheet 1 of 4
Project Description: TH 8 FROM 0.5 MILES EAST OF I-35 TO 0.5 MILES EAST OF CHISAGO CO. LINE
Sheet Description: LAYOUT 1















LOCATION MAP

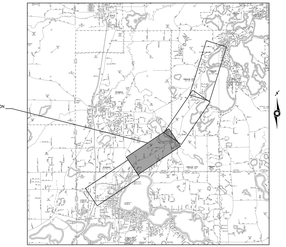

TYPICAL SECTIONS

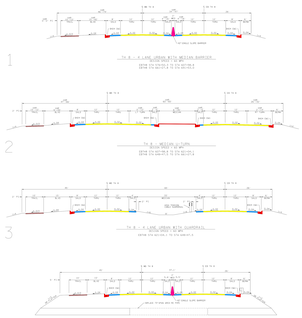

LEGEND

- TRAFFIC SIGNALS
- BRIDGES & RETAINING WALLS
- PAVED MEDIANS, CURB & GUTTER
- PAVED SHOULDERS
- TRAFFIC ISLANDS
- AUTOMATIC TRAFFIC & BICYCLE COUNTERS
- CONCRETE BARRIER REPAIRS
- PROPOSED RIGHT OF WAY & TEMP. RIGHT OF WAY
- PROPOSED FINISHED CONTOUR
- PROPOSED ARROWHEAD
- TRAFFIC CONSTRUCTION LIMITS
- EXISTING RIGHT OF WAY
- PROPOSED RIGHT OF WAY
- EXISTING PAVED SURFACE
- PROPOSED PAVED SURFACE
- EXISTING PAVED BITUMINOUS ROAD
- ACCESS CLOSED
- EXTENDED CLOSED
- PROPOSED CATCH TREATMENT LOCATION

DESIGN EXCEPTIONS

1. STATION 571+57.5 RT TO 580+46.4 RT (MBTHB) HORIZONTAL CURVATURE (570' MINIMUM) ROW TABLE 5-2.0(MAP)

LAYOUT NOTES

1. ALL PEDESTRIAN PUSH BUTTONS WILL MEET ADA/PROWAG REQUIREMENTS.
2. TH 8 IS AN APPROVED HOUSE MOVING ROUTE EAST OF TH 61.
3. TH 8 IS LISTED AS AN OSOM VEHICLE ROUTE.

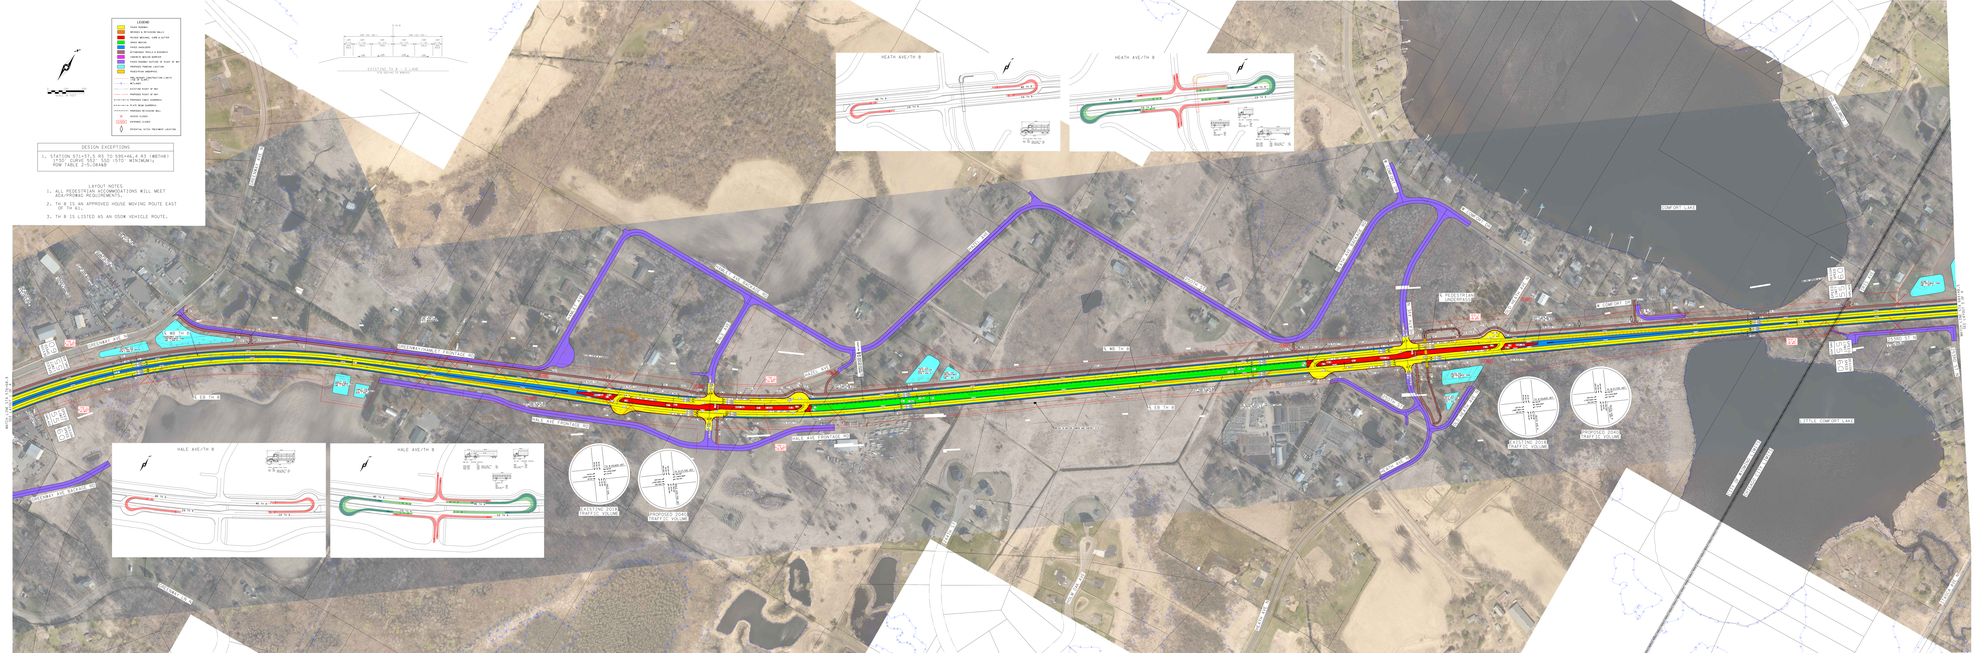
HEATH AVE/TH 8
HALE AVE/TH 8
PEDESTRIAN PUSH BUTTON
CONSTRUCTION LIMITS
CONSTRUCTION LIMITS
CONSTRUCTION LIMITS

LOCATION MAP

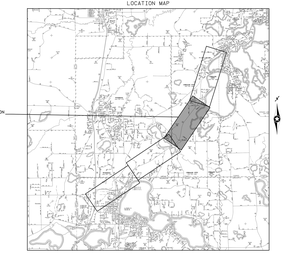

TYPICAL SECTIONS

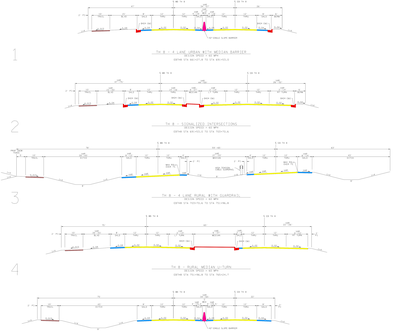

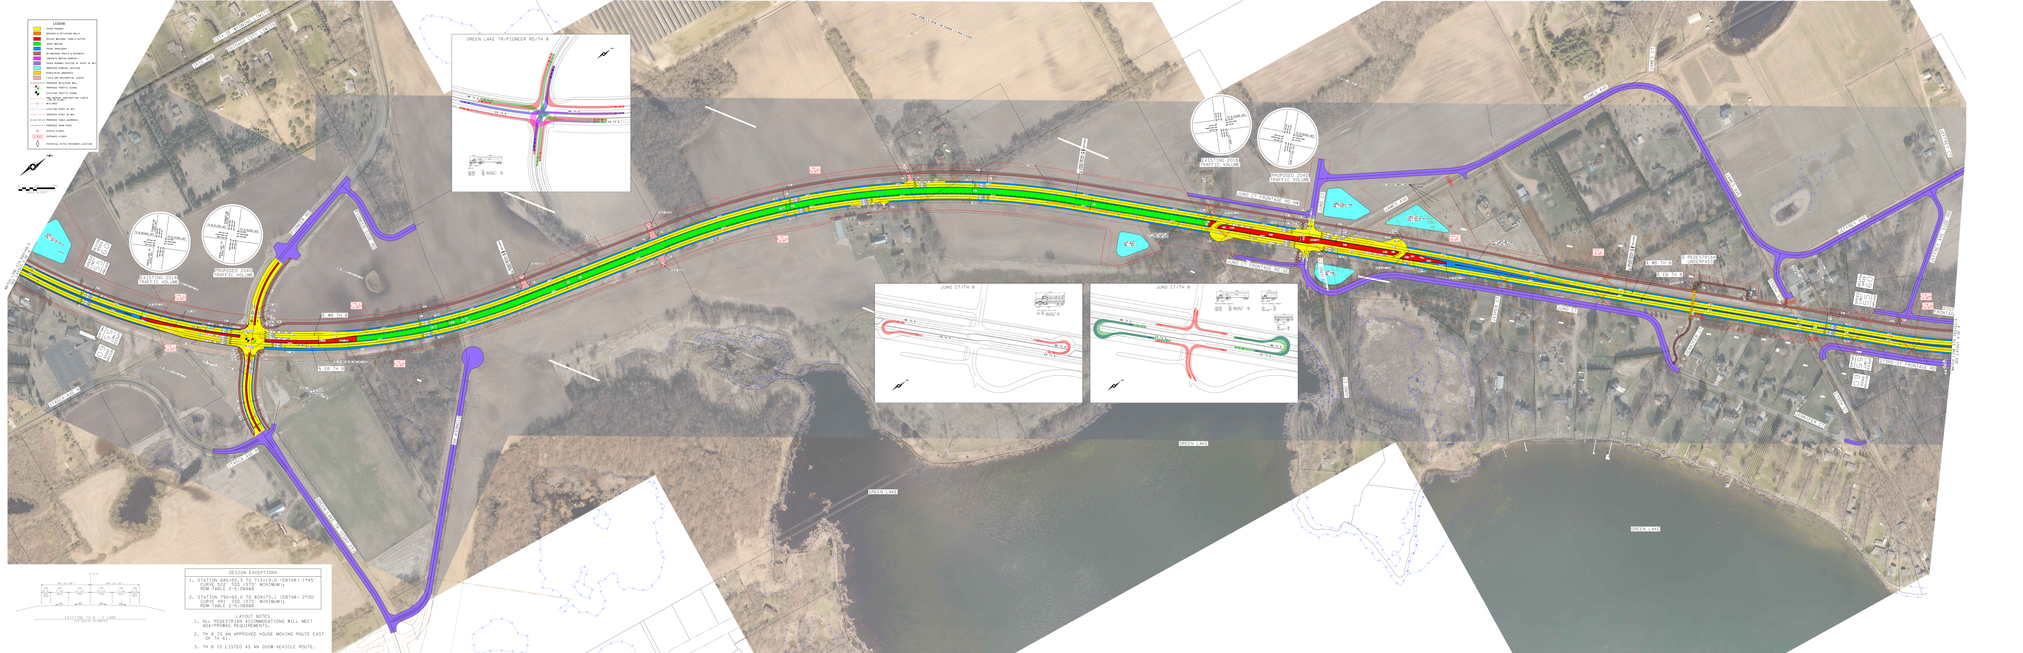

LOCATION MAP

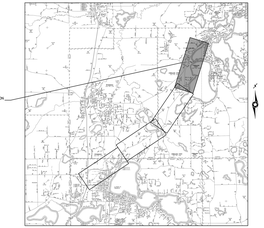

TYPICAL SECTIONS

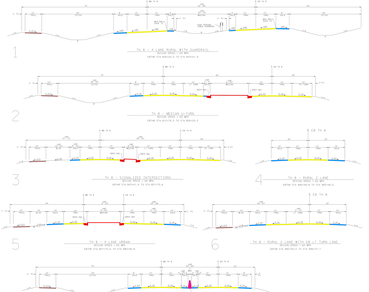



DESIGN EXCEPTIONS


LAYOUT NOTES

1. ALL PEDESTRIAN ACCOMMODATIONS WILL MEET ADA/PROWAG STANDARDS.
2. TH B IS AN APPROVED HOUSE MOVING ROUTE.
3. TH B IS LISTED AS AN DSOM VEHICLE ROUTE.

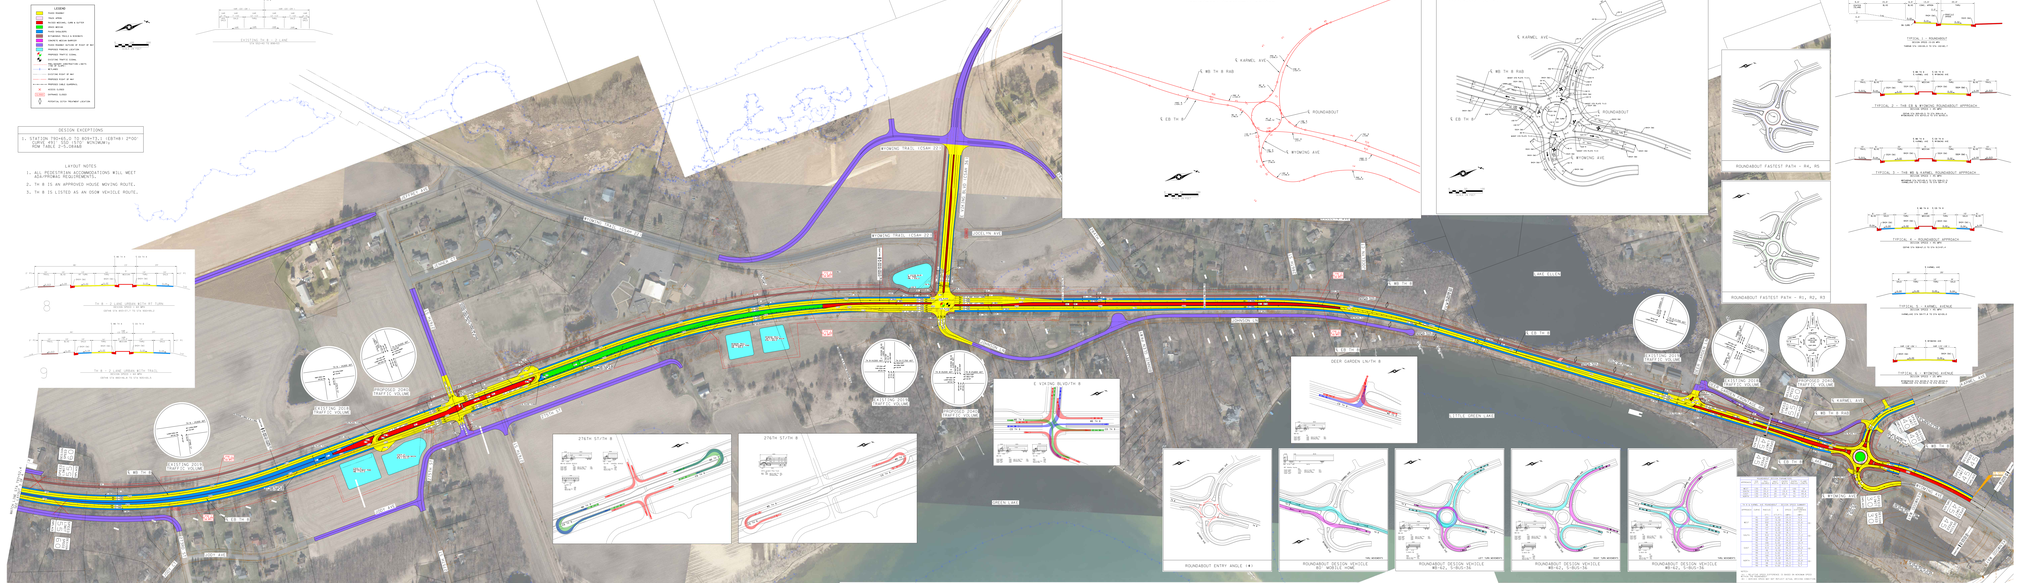
ROUNDABOUT ALIGNMENT DETAIL
ROUNDABOUT DETAIL
ROUNDABOUT TYPICAL SECTIONS
ROUNDABOUT FASTEST PATH - R4, R5
ROUNDABOUT FASTEST PATH - R1, R2, R3
ROUNDABOUT ENTRY ANGLE (°#)
ROUNDABOUT DESIGN VEHICLE
R1 - MOBILE HOME
ROUNDABOUT DESIGN VEHICLE
R2-R3, S-BUS-19
ROUNDABOUT DESIGN VEHICLE
R4-R5, T-BUS-36
ROUNDABOUT DESIGN VEHICLE
R4-R5, S-BUS-19
ROUNDABOUT DESIGN VEHICLE
R1-R3, T-BUS-36
E KARNEL AVE
W KARNEL AVE
E WYOMING AVE
W WYOMING AVE
ROUNDABOUT
DEER GARDEN LNTH B
276TH ST/TH B
